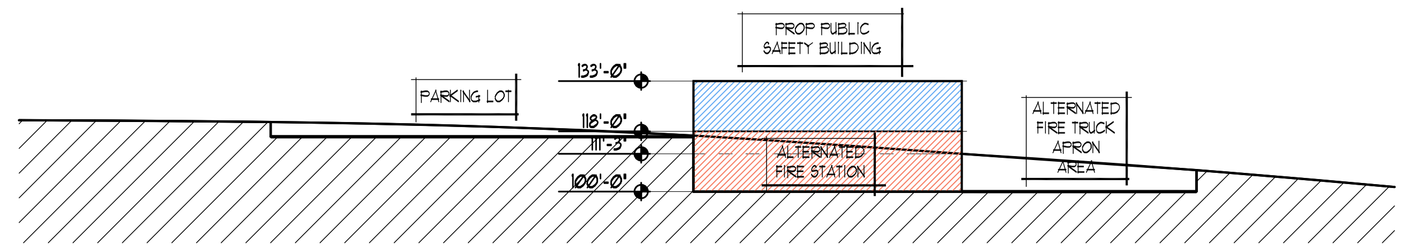

2 SECTION - LOCATION TO BE DETERMINED

0 16'-0" 1/16" = 1'-0"

1 SITE PLAN

0 32'-0" 1/32" = 1'-0"

BUILDING AREA:

POLICE STATION:
FIRST FLOOR (POLICE STATION) = 9,710 SF

ALTERNATE FIRE STATION:
LOWER FLOOR (BAYS) = 9,710 SF

TOTAL POLICE + FIRE = 19,540 SF

FUTURE FIRE STATION:
LOWER FLOOR (FIRE STATION) = 10,277 SF
FIRST FLOOR (FIRE STATION) = 10,277 SF
TOTAL = 20,554 SF

N

ISSUED FOR PROGRAMMING NOT FOR CONSTRUCTION

PORT CITY ARCHITECTURE
65 NEWBURY STREET
PORTLAND, ME 04101
207.761.9000
fax: 207.761.2010

OPTION B

CITY OF CARIBOU
PUBLIC SAFETY BUILDING
CARIBOU, MAINE

Date Issued September 26, 2018
Project Number 17411
Scale

SHEET NAME
POLICE DEPARTMENT

Drawn By las
Checked By las

B-S1.1

COPYRIGHT: Reuse or reproduction of the contents of this document is not permitted without written permission of PORT CITY ARCHITECTURE PA

IF THIS SHEET IS NOT 24 X 36 IT IS A REDUCED SCALE PRINT – SCALE ACCORDINGLY
1"=1' 3/4"=1' 1/2"=1' 1/4"=1' 1/8"=1' 1/16"=1'
SCALE

IF THIS SHEET IS NOT 24 X 36 IT IS A REDUCED SCALE PRINT – SCALE ACCORDINGLY

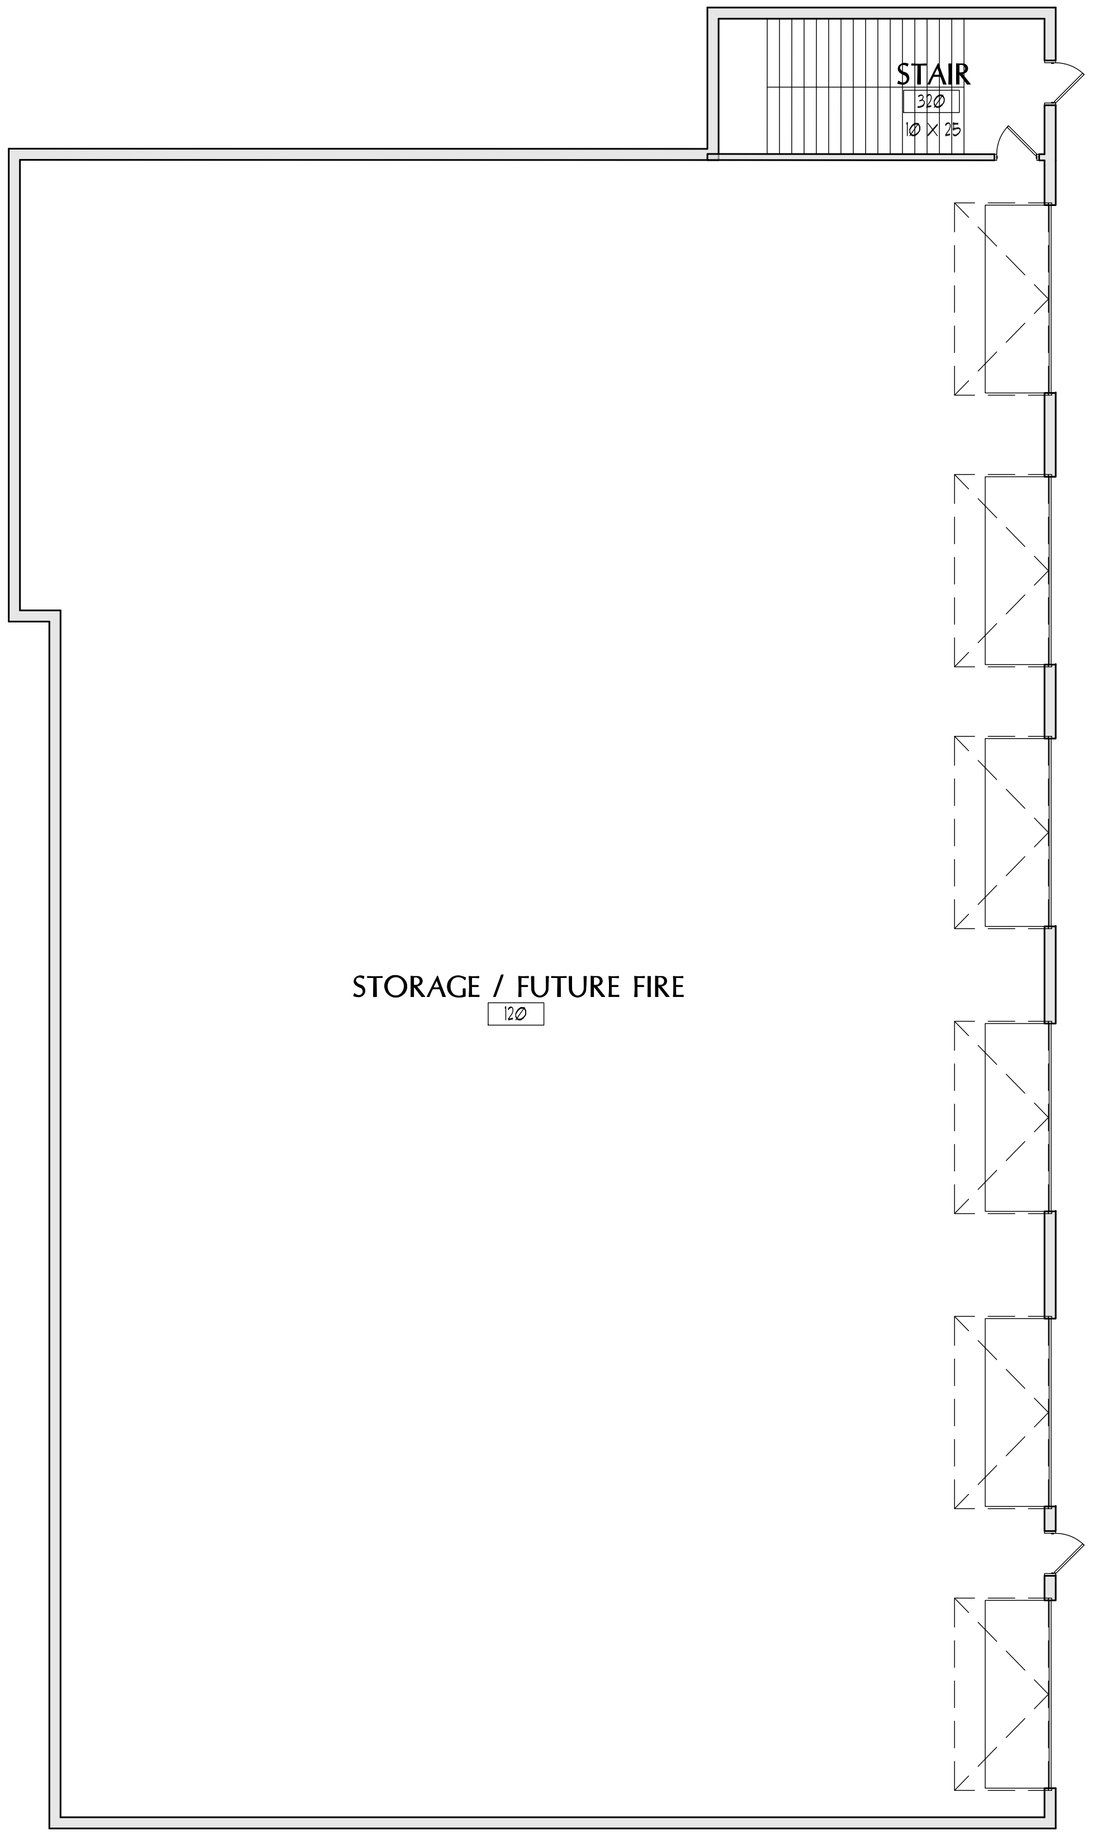

2 LOWER FLOOR - ALTERNATED FIRE STATION

0 8'-0" 1/8" = 1'-0"

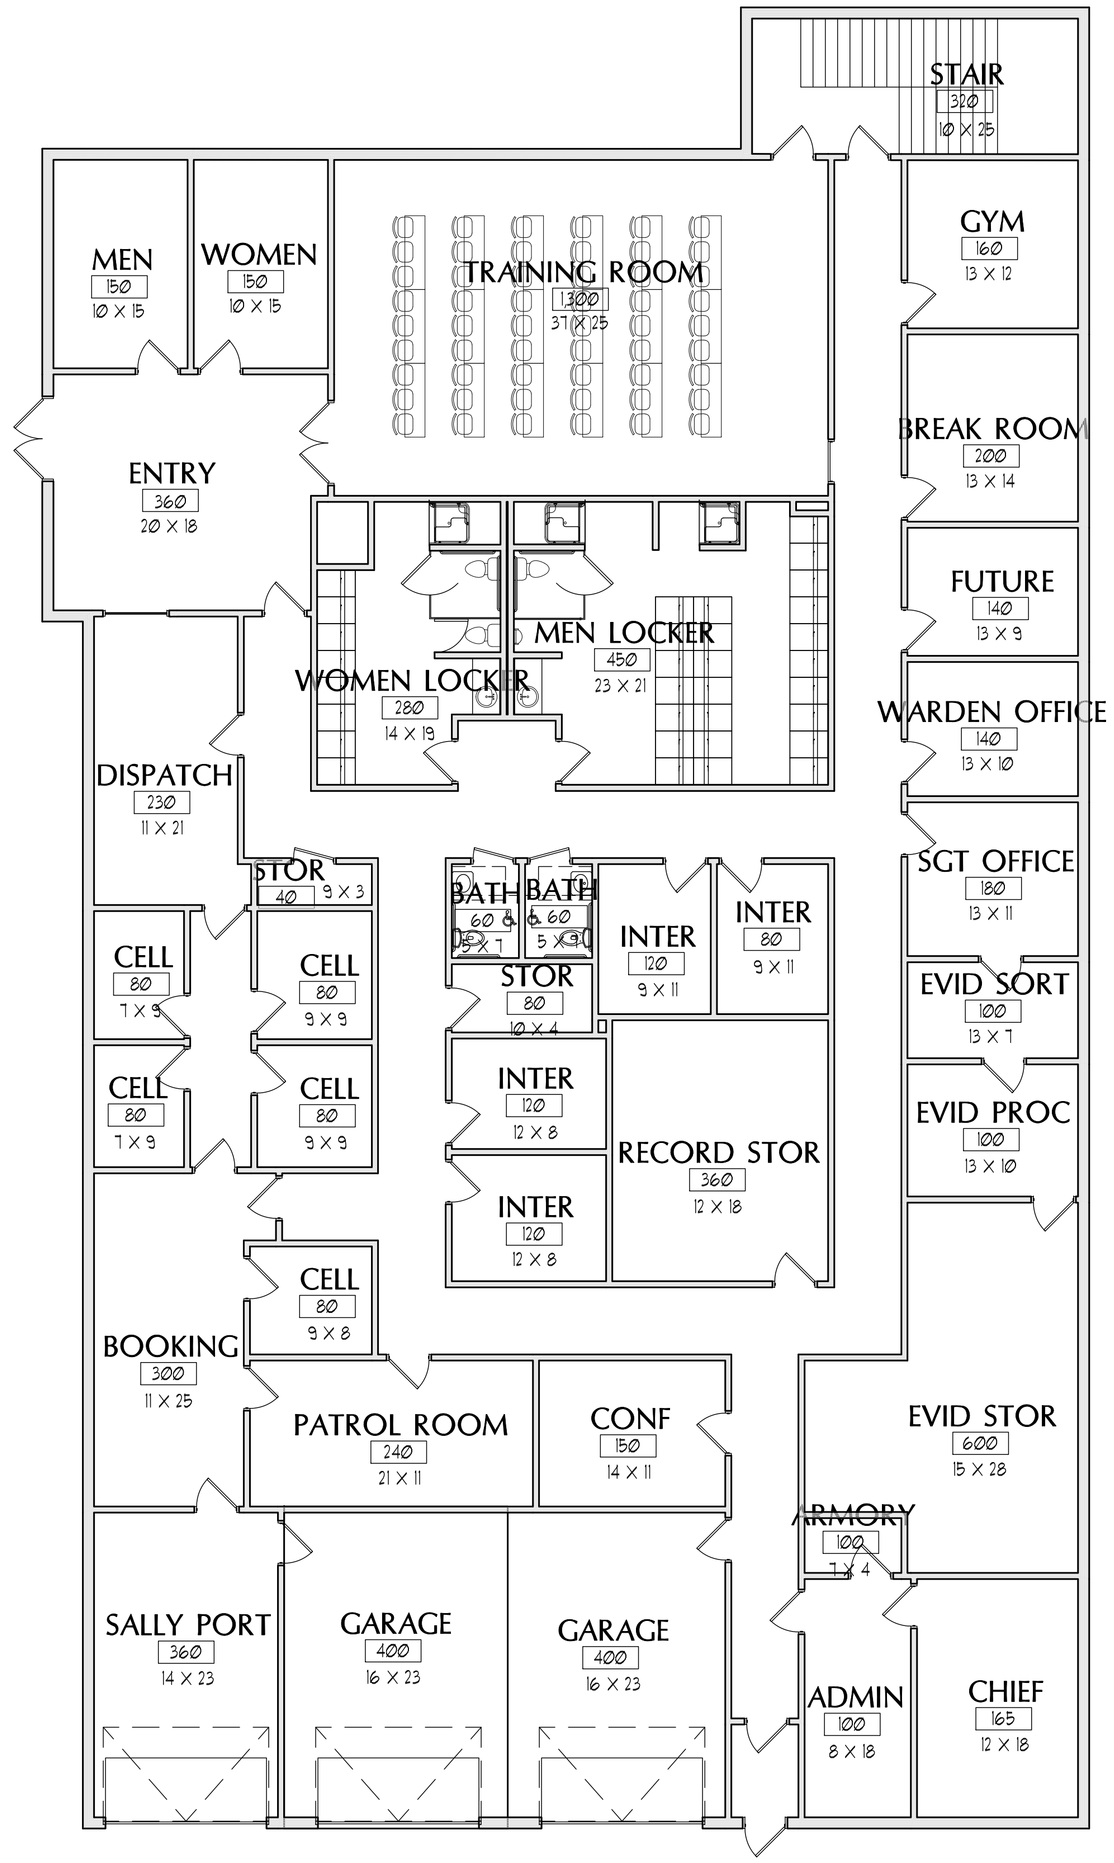

1 FIRST FLOOR - POLICE STATION

0 8'-0" 1/8" = 1'-0"

N

ISSUED FOR PROGRAMMING NOT FOR CONSTRUCTION

PORT CITY ARCHITECTURE

65 NEWBURY STREET
PORTLAND, ME 04101
207.761.9000
fax: 207.761.2010

OPTION B

CITY OF CARIBOU PUBLIC SAFETY BUILDING

CARIBOU, MAINE

Date Issued	September 26, 2018
Project Number	17411
Scale	
SHEET NAME	STAND ALONE POLICE DEP.
Drawn By	las
Checked By	las
	B-A1.1

COPYRIGHT: Reuse or reproduction of the contents of this document is not permitted without written permission of PORT CITY ARCHITECTURE PA