



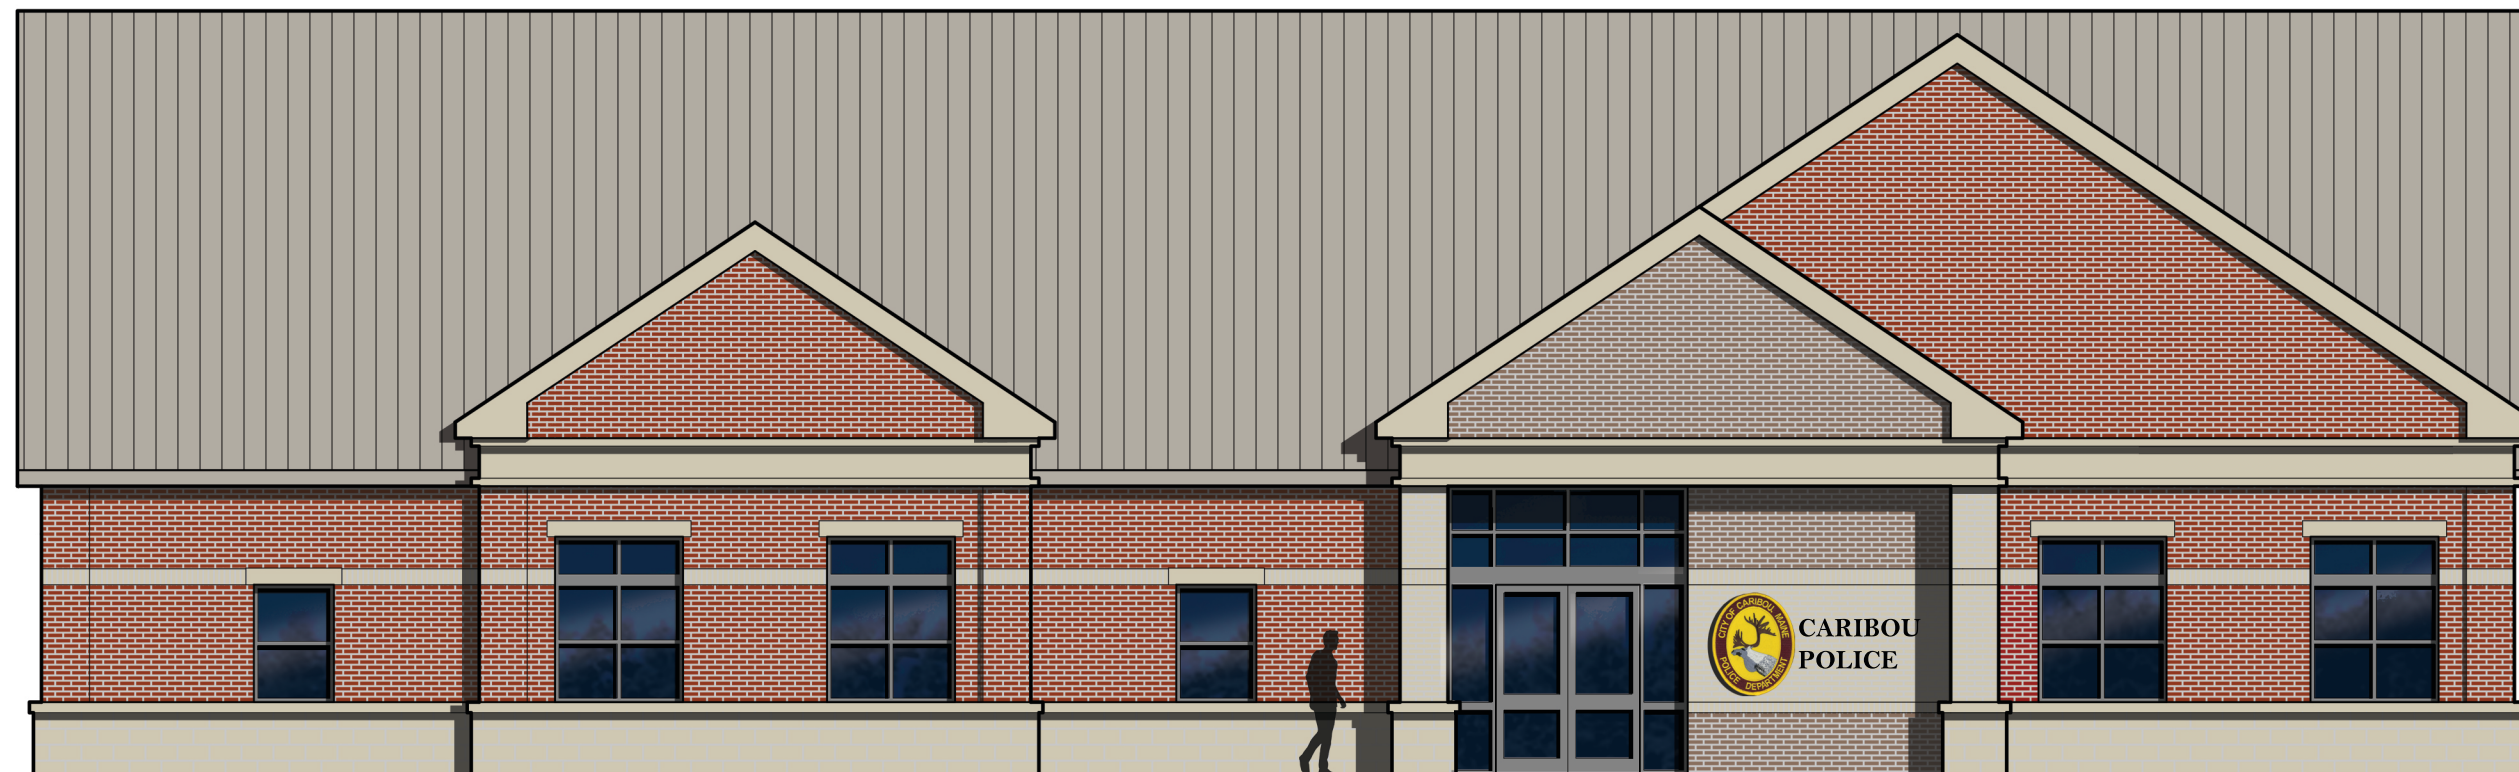

Proposed Elevation

City of Caribou
Caribou Police Department
Project No. 2023102

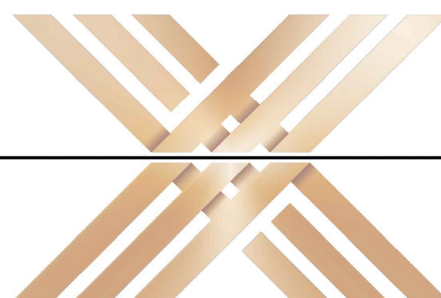

 **ARTIFEX**
architects & engineers

PHONE: 207-974-3028
www.artifexae.com

175 Exchange St.
Bangor, ME 04401