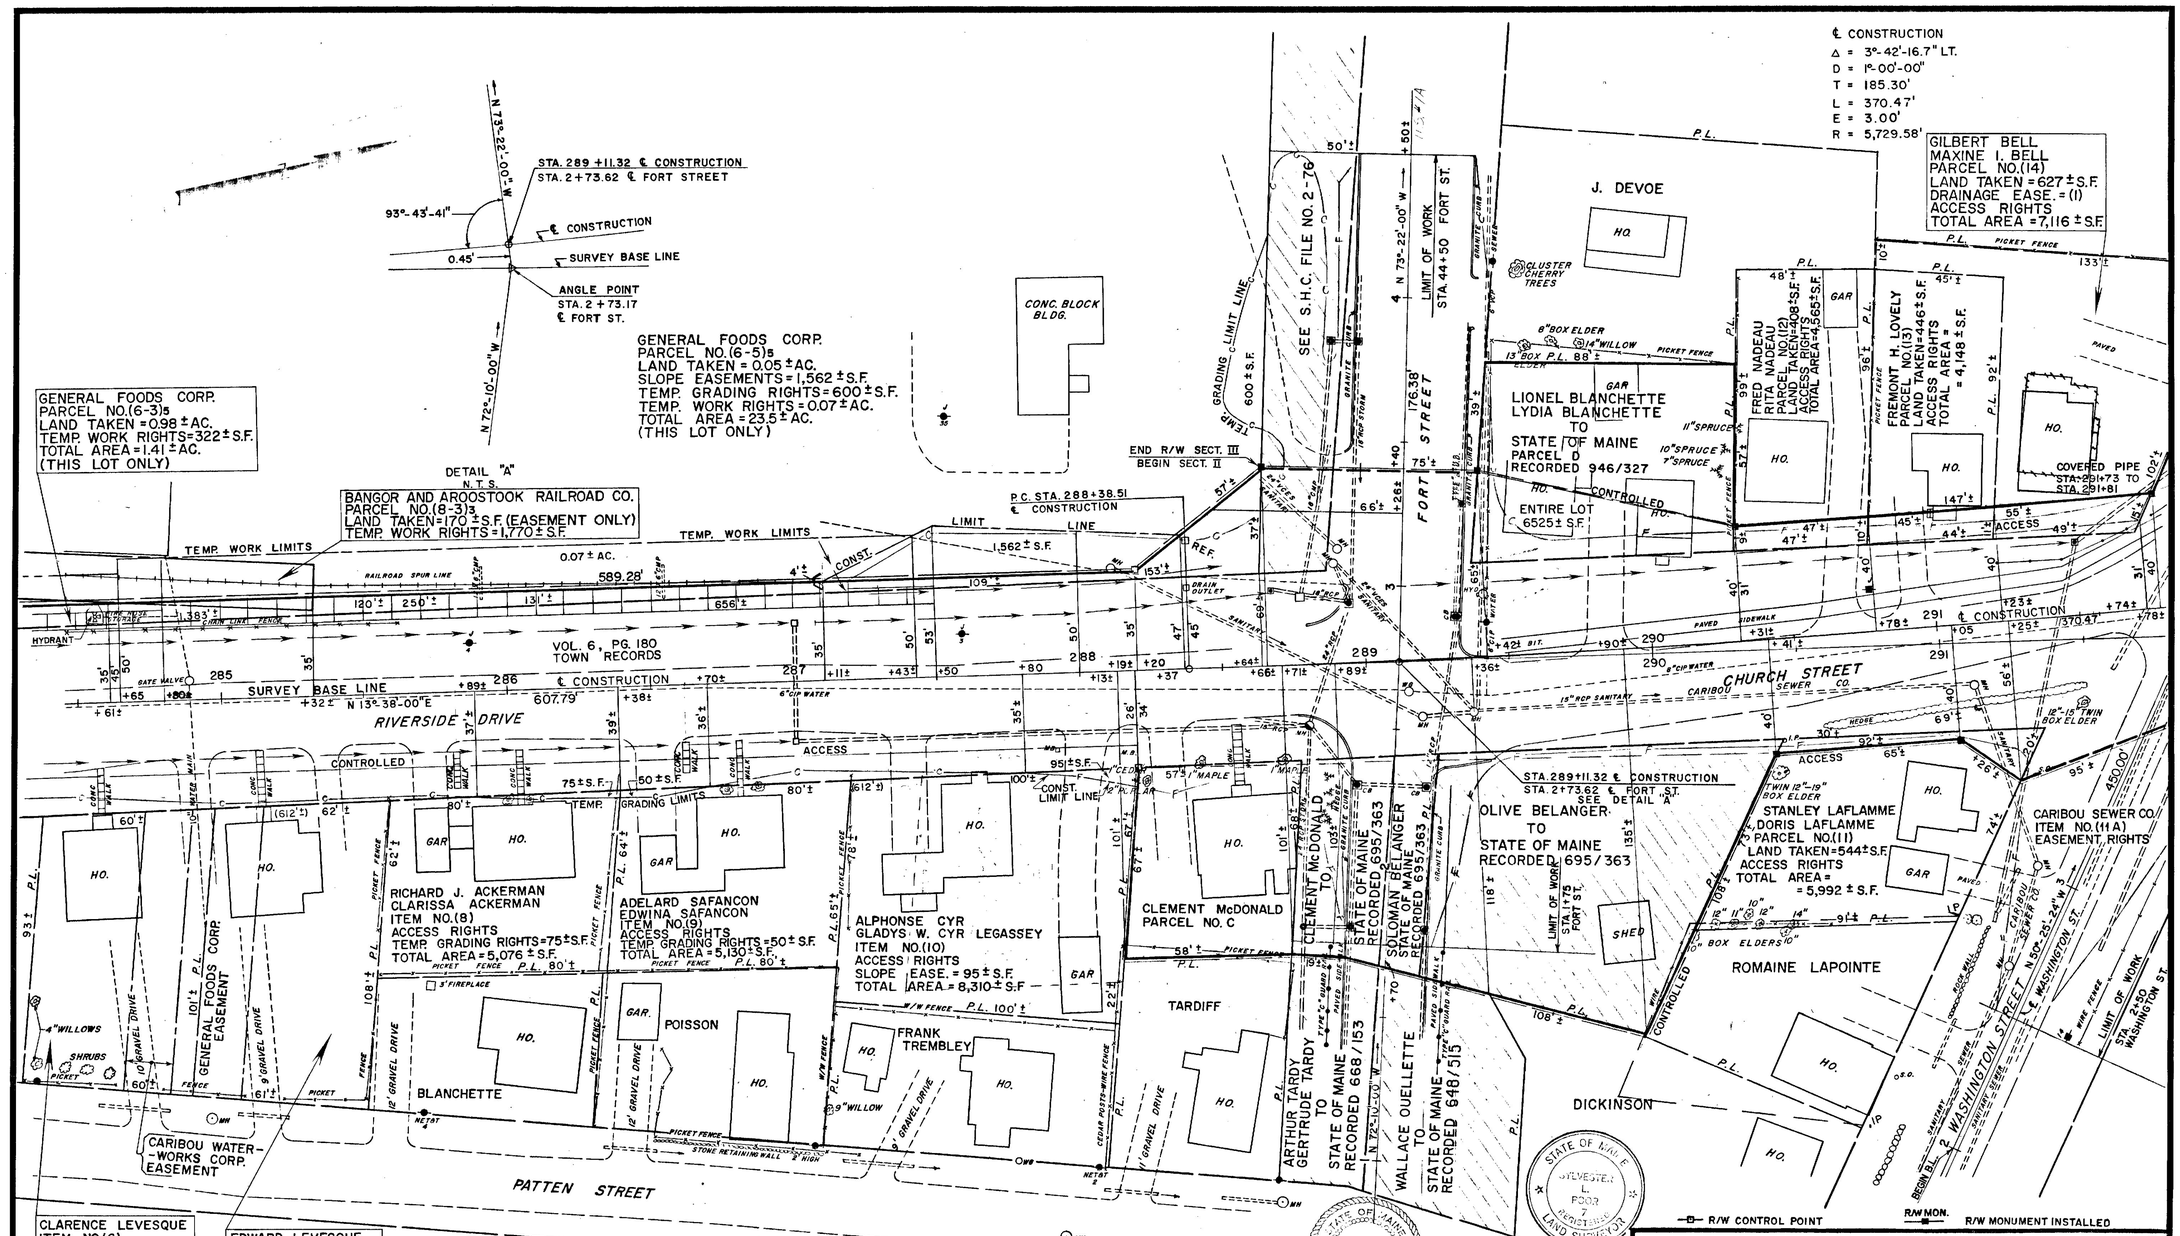

CONTROLLED ACCESS LIMIT

CONTROLLED ACCESS LIMIT LINE ALONG R/W LINE

R/W LINE

CONTROLLED ACCESS LIMIT LINE NOT ON R/W LINE

NO ACCESS WILL BE PERMITTED TO OR FROM STATE HIGHWAY "50" AND ADJOINING PROPERTIES WITHIN BOUNDARIES DEFINED BY CONTROLLED ACCESS LIMIT LINES

CONTROLLED ACCESS LIMIT

CONTROLLED ACCESS LIMIT LINE ALONG R/W LINE

R/W LINE

CONTROLLED ACCESS LIMIT LINE NOT ON R/W LINE

NO ACCESS WILL BE PERMITTED TO OR FROM STATE HIGHWAY "50" AND

PLAN FILED IN PLAN BOOK 21 PAGE 15

NO.	GRANTOR	COUNTY RECORD INSTRUMENT	DATE	BOOK	PAGE
C	CLEMENT Mc DONALD	WARRANTY	7-23-65	953	316
D	LIONEL BLANCHETTE & LYDIA BLANCHETTE	WARRANTY	6-8-65	946	327
		CONDEMNATION	11/14/66	989	330

MAINE STATE HIGHWAY COMMISSION
RIGHT OF WAY MAP

STATE HIGHWAY "50"

CARIBOU AROOSTOOK COUNTY

FEDERAL AID PROJECT U-050-2(10) SECTION II, PART 1

DATE: DECEMBER 1965

SCALE: 1 INCH = 25 FEET

0 FEET

SHEET NO. 12 OF 30 SHEET

S.H.C. FILE NO. 2-202

APPROVED:

DAVID H. STEVENS
CARL M. STILPHEN — CHAIRMAN
BERTRAND A. LACHARITE

Sylvester L. Poor
CHIEF ENGINEER

5				
4	11/10/71	R/W MON. & TOL. 285+88.87	R.K.P.	
3	7-18-67	RELOCATED MBS & PCL. 14	D.G.	
2		LAPOINTE LOT	J.L.	
1				

AREAS
R/W MON
CO. RECORD

C. B. CO., NO. 44-540 28449