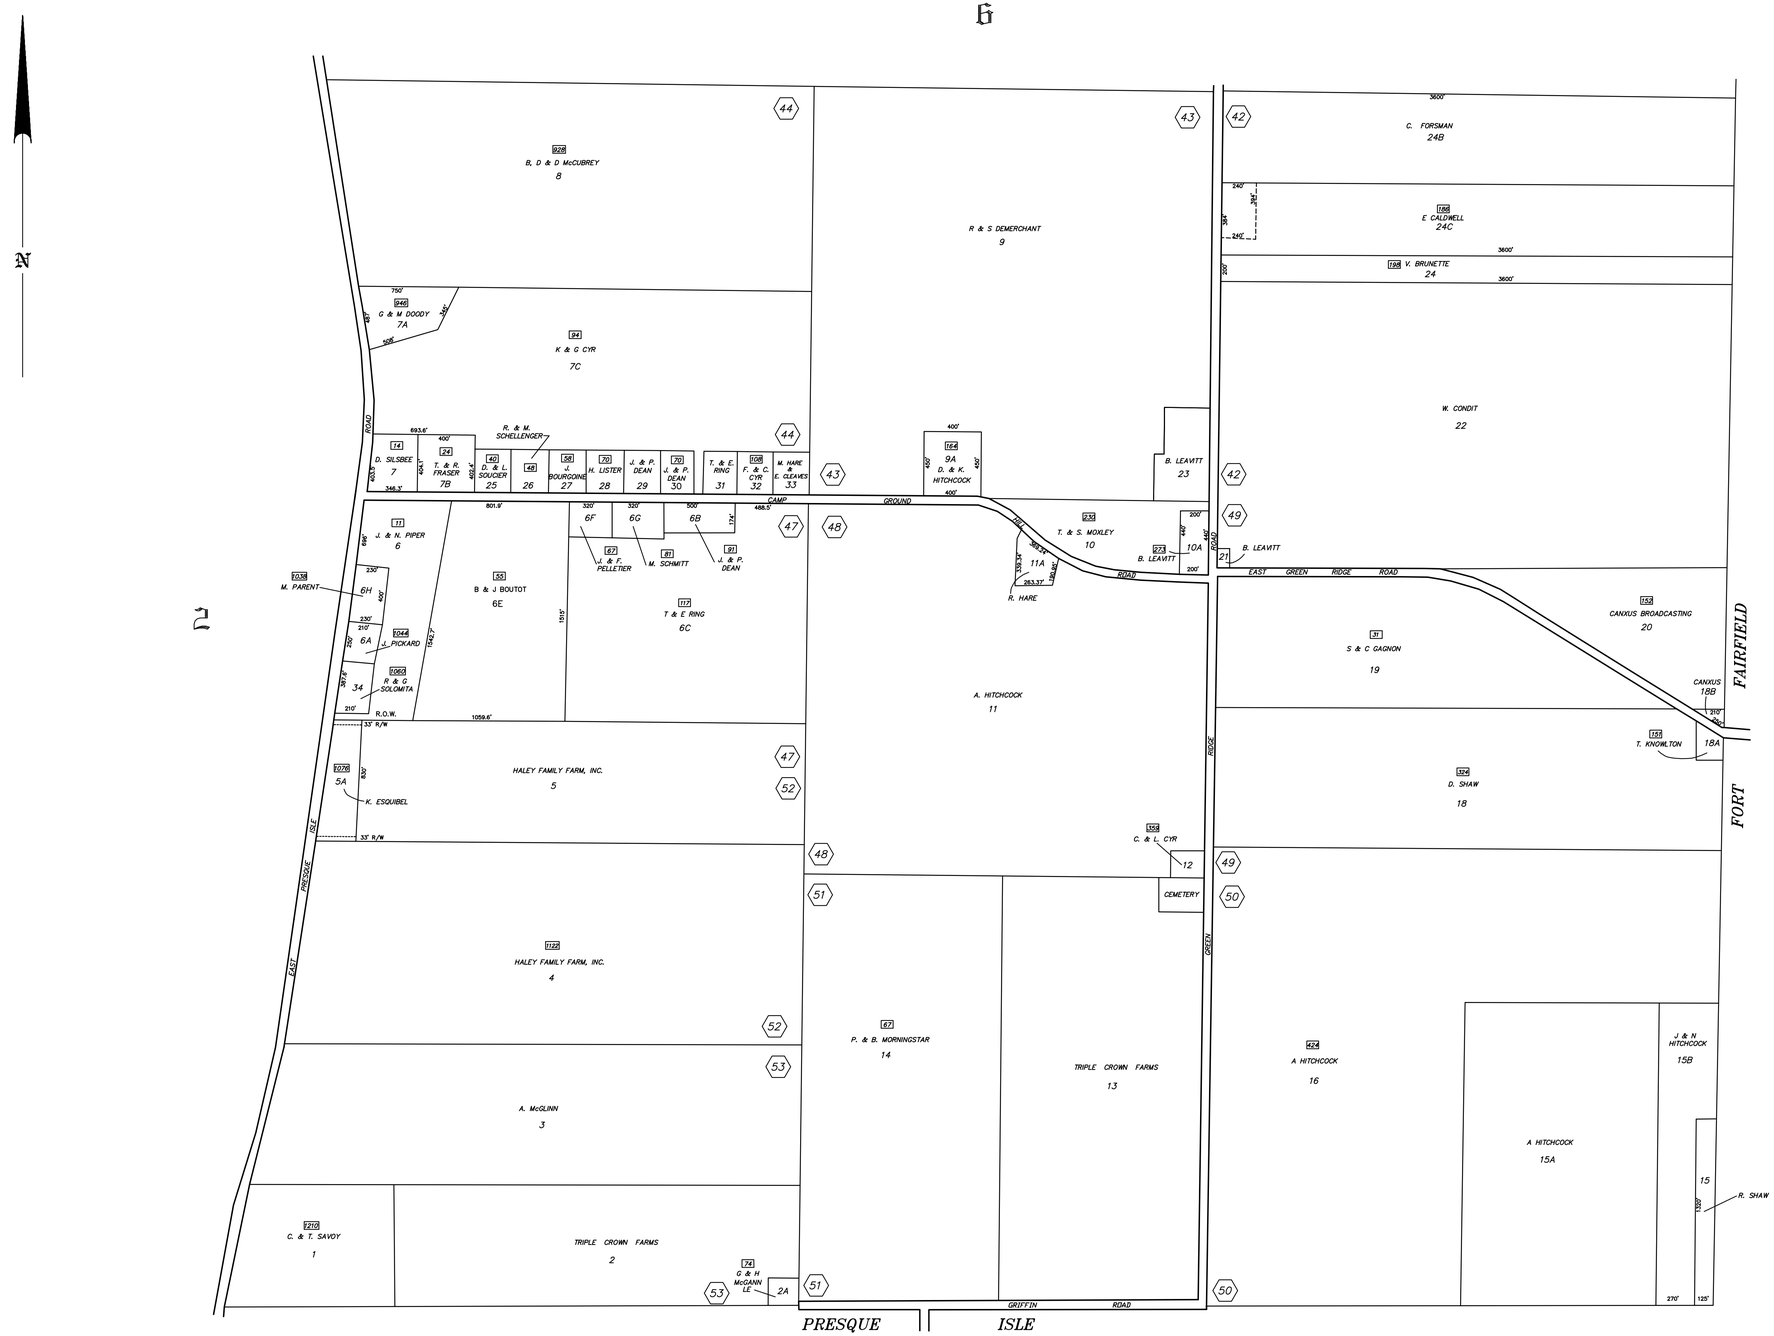


PARCEL NUMBERS _ _ _ _ _ 1

ADJACENT MAPS _ _ _ _ _ _ 2

MATCH LINES _ _ _ _ _ _ ----------

ORIGINAL LOT NUMBERS _ _ _ (86)

STREET NUMBERS _ _ _ 640

FOR ASSESMENT PURPOSES
Not to be used for Conveyances

PLAN DATED APRIL 1, 1986
PLAN RECORDED SOUTHERN AROOSTOOK
REGISTRY OF DEEDS, HOULTON, MAINE
DEC. 22, 1986, PLAN BOOK 37, PAGE 43-B

# PROPERTY MAP
## City of Caribou
## Aroostook County, Maine

PREPARED BY JAMES W. SEWALL CO.
REVISED APRIL 1, 2016
REVISED BY BLACKSTONE LAND SURVEYING, P.A.
Scale: 1"=500'±