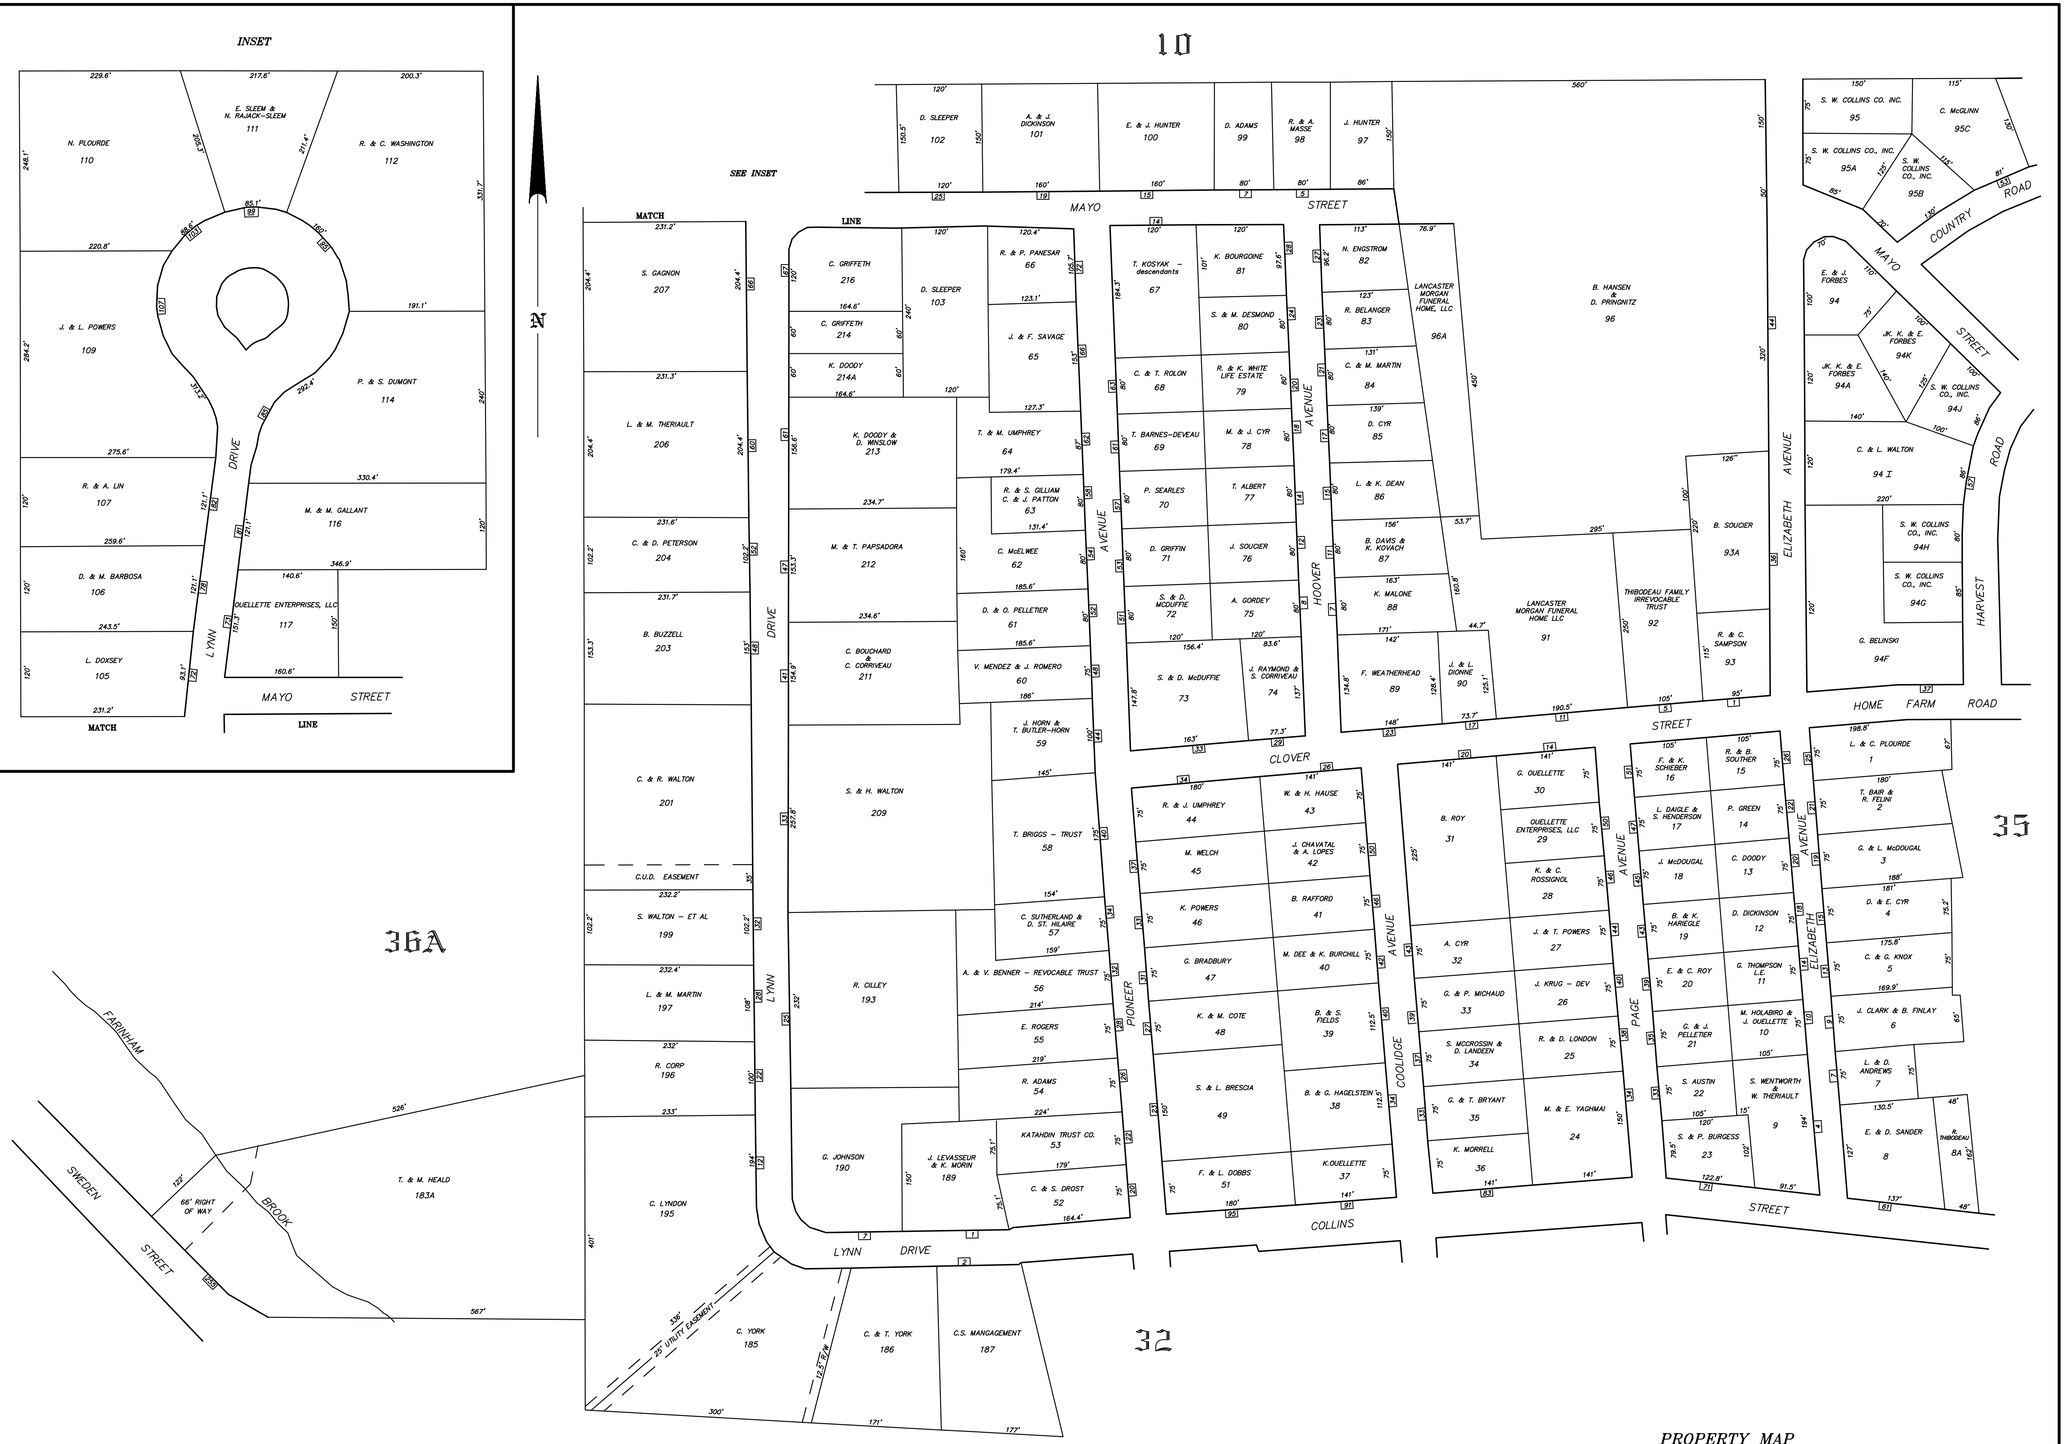


PARCEL NUMBERS _____ 1

ADJACENT MAPS _____ 2

MATCH LINES _____ — — — —

ORIGINAL LOT NUMBERS ___ (86)

STREET NUMBERS ___ 642

FOR ASSESMENT PURPOSES
Not to be used for Conveyances

PLAN DATED APRIL 1, 1986
PLAN RECORDED SOUTHERN AROOSTOOK
REGISTRY OF DEEDS, HOULTON, MAINE
DEC. 22, 1986, PLAN BOOK 37, PAGE 66-A

*PROPERTY MAP*
*City of Caribou*
*Aroostook County, Maine*

PREPARED BY JAMES W. SEWALL CO.
REVISED APRIL 1, 2017
REVISED BY BLACKSTONE LAND SURVEYING, P.A.
Scale: 1"= 100'±

36