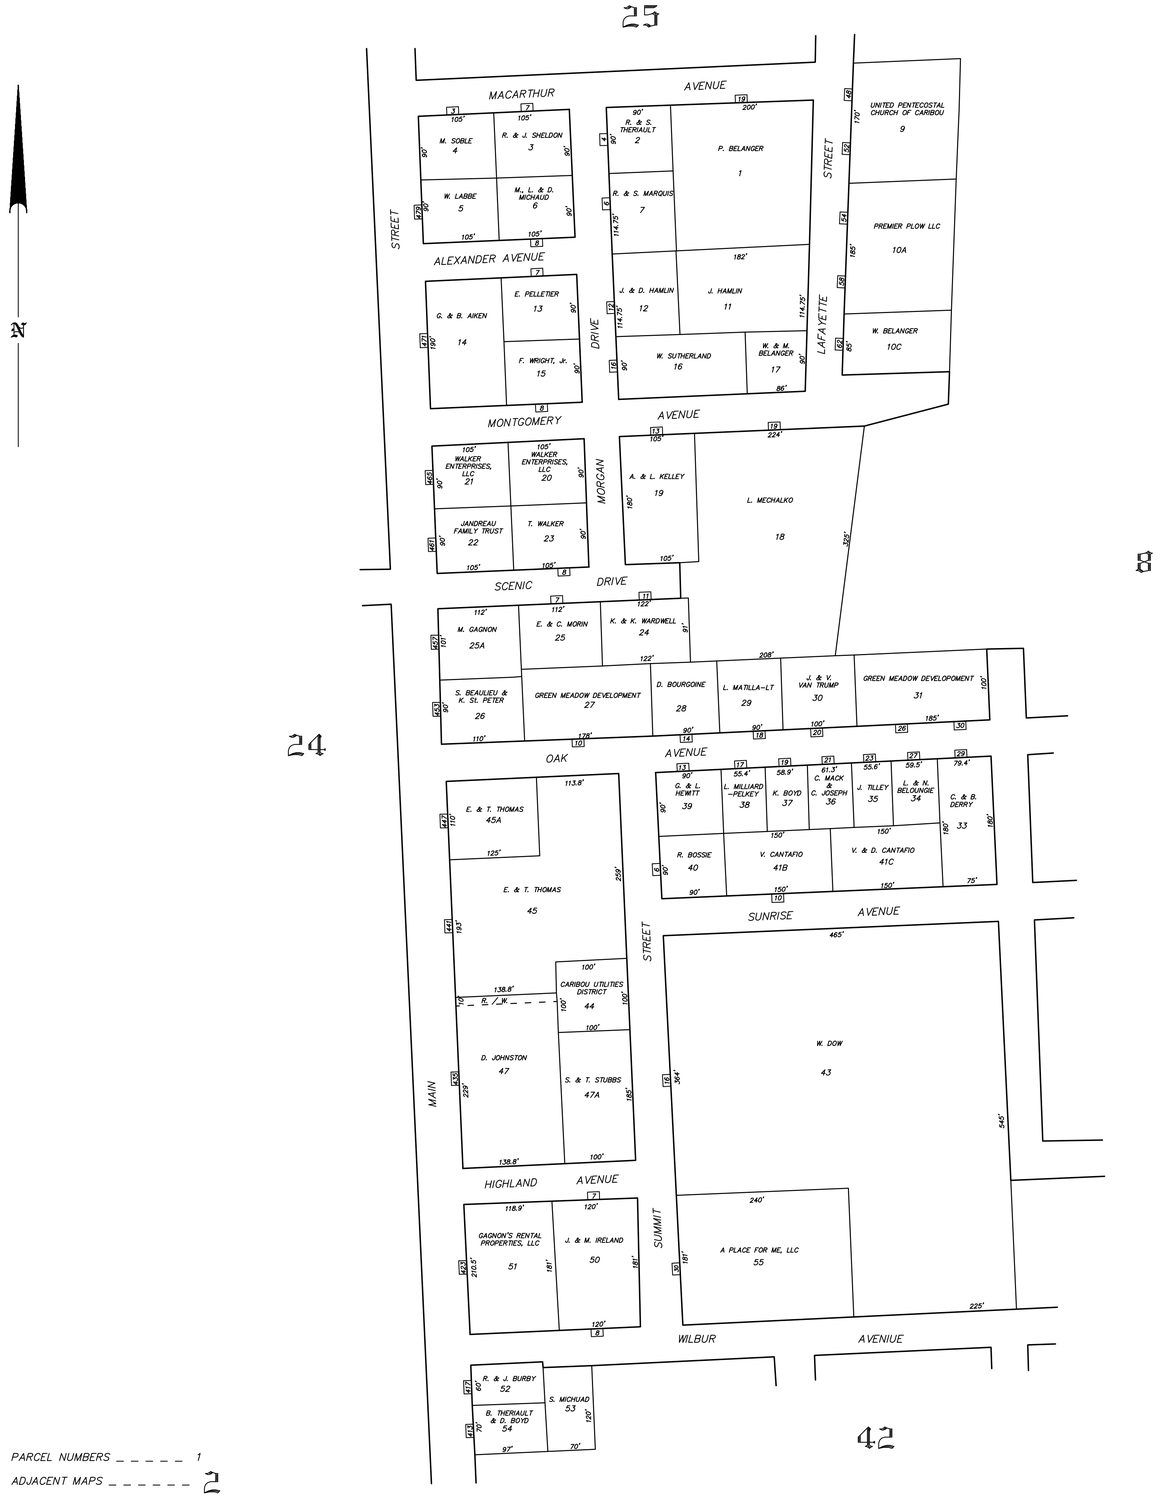

PARCEL NUMBERS _____ 1
ADJACENT MAPS _____ 2
MATCH LINES _____
ORIGINAL LOT NUMBERS ___ 86
STREET NUMBERS ___ 642

FOR ASSESMENT PURPOSES
Not to be used for Conveyances

PLAN DATED APRIL 1, 1986
PLAN RECORDED SOUTHERN AROOSTOOK
REGISTRY OF DEEDS, HOULTON, MAINE
DEC. 22, 1986, PLAN BOOK 37, PAGE 53-B.

PROPERTY MAP
City of Caribou
Aroostook County, Maine

PREPARED BY JAMES W. SEWALL CO.
REVISED APRIL 1, 2022
REVISED BY BLACKSTONE LAND SURVEYING, P.A.
Scale: 1"=100'±